Theatre Royal Windsor

Side Elevation through CentreLine

Taken from 1:100 Drawing

Contacts.
david.edmunds@kenwright.com
luke.manning@kenwright.com
colin.mothersole.@kenwright.com
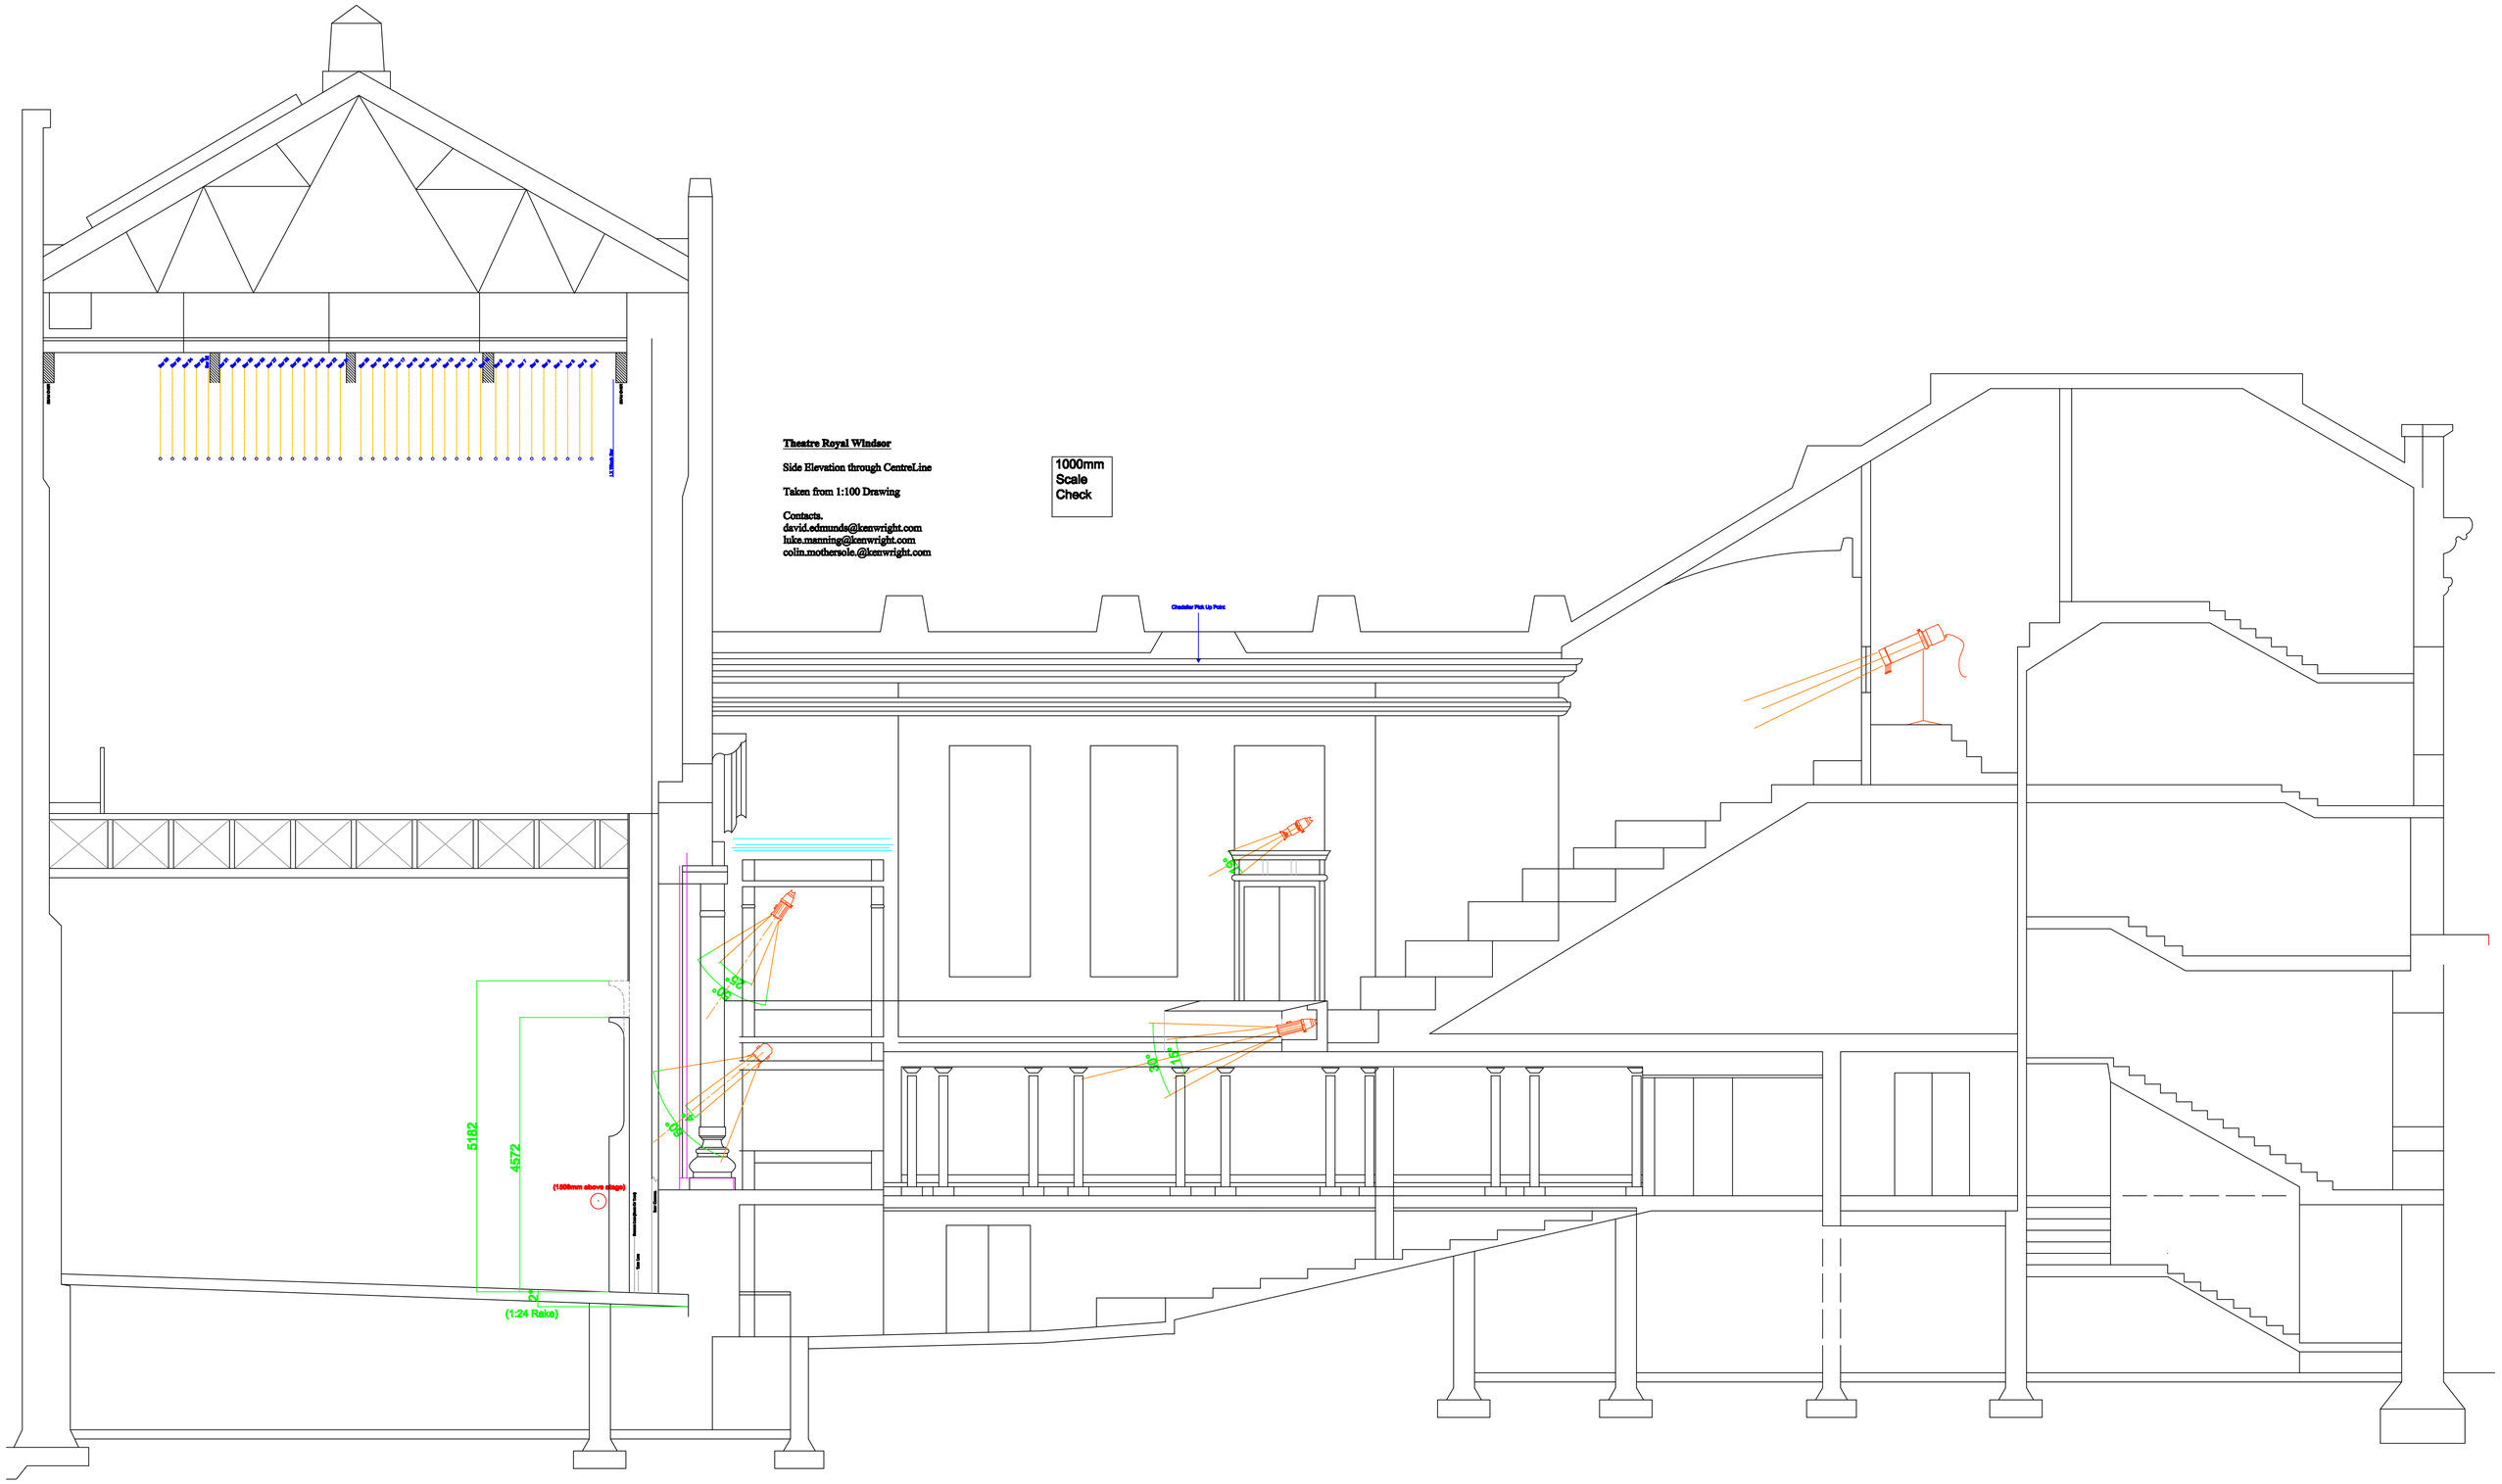
1000mm
Scale
Check